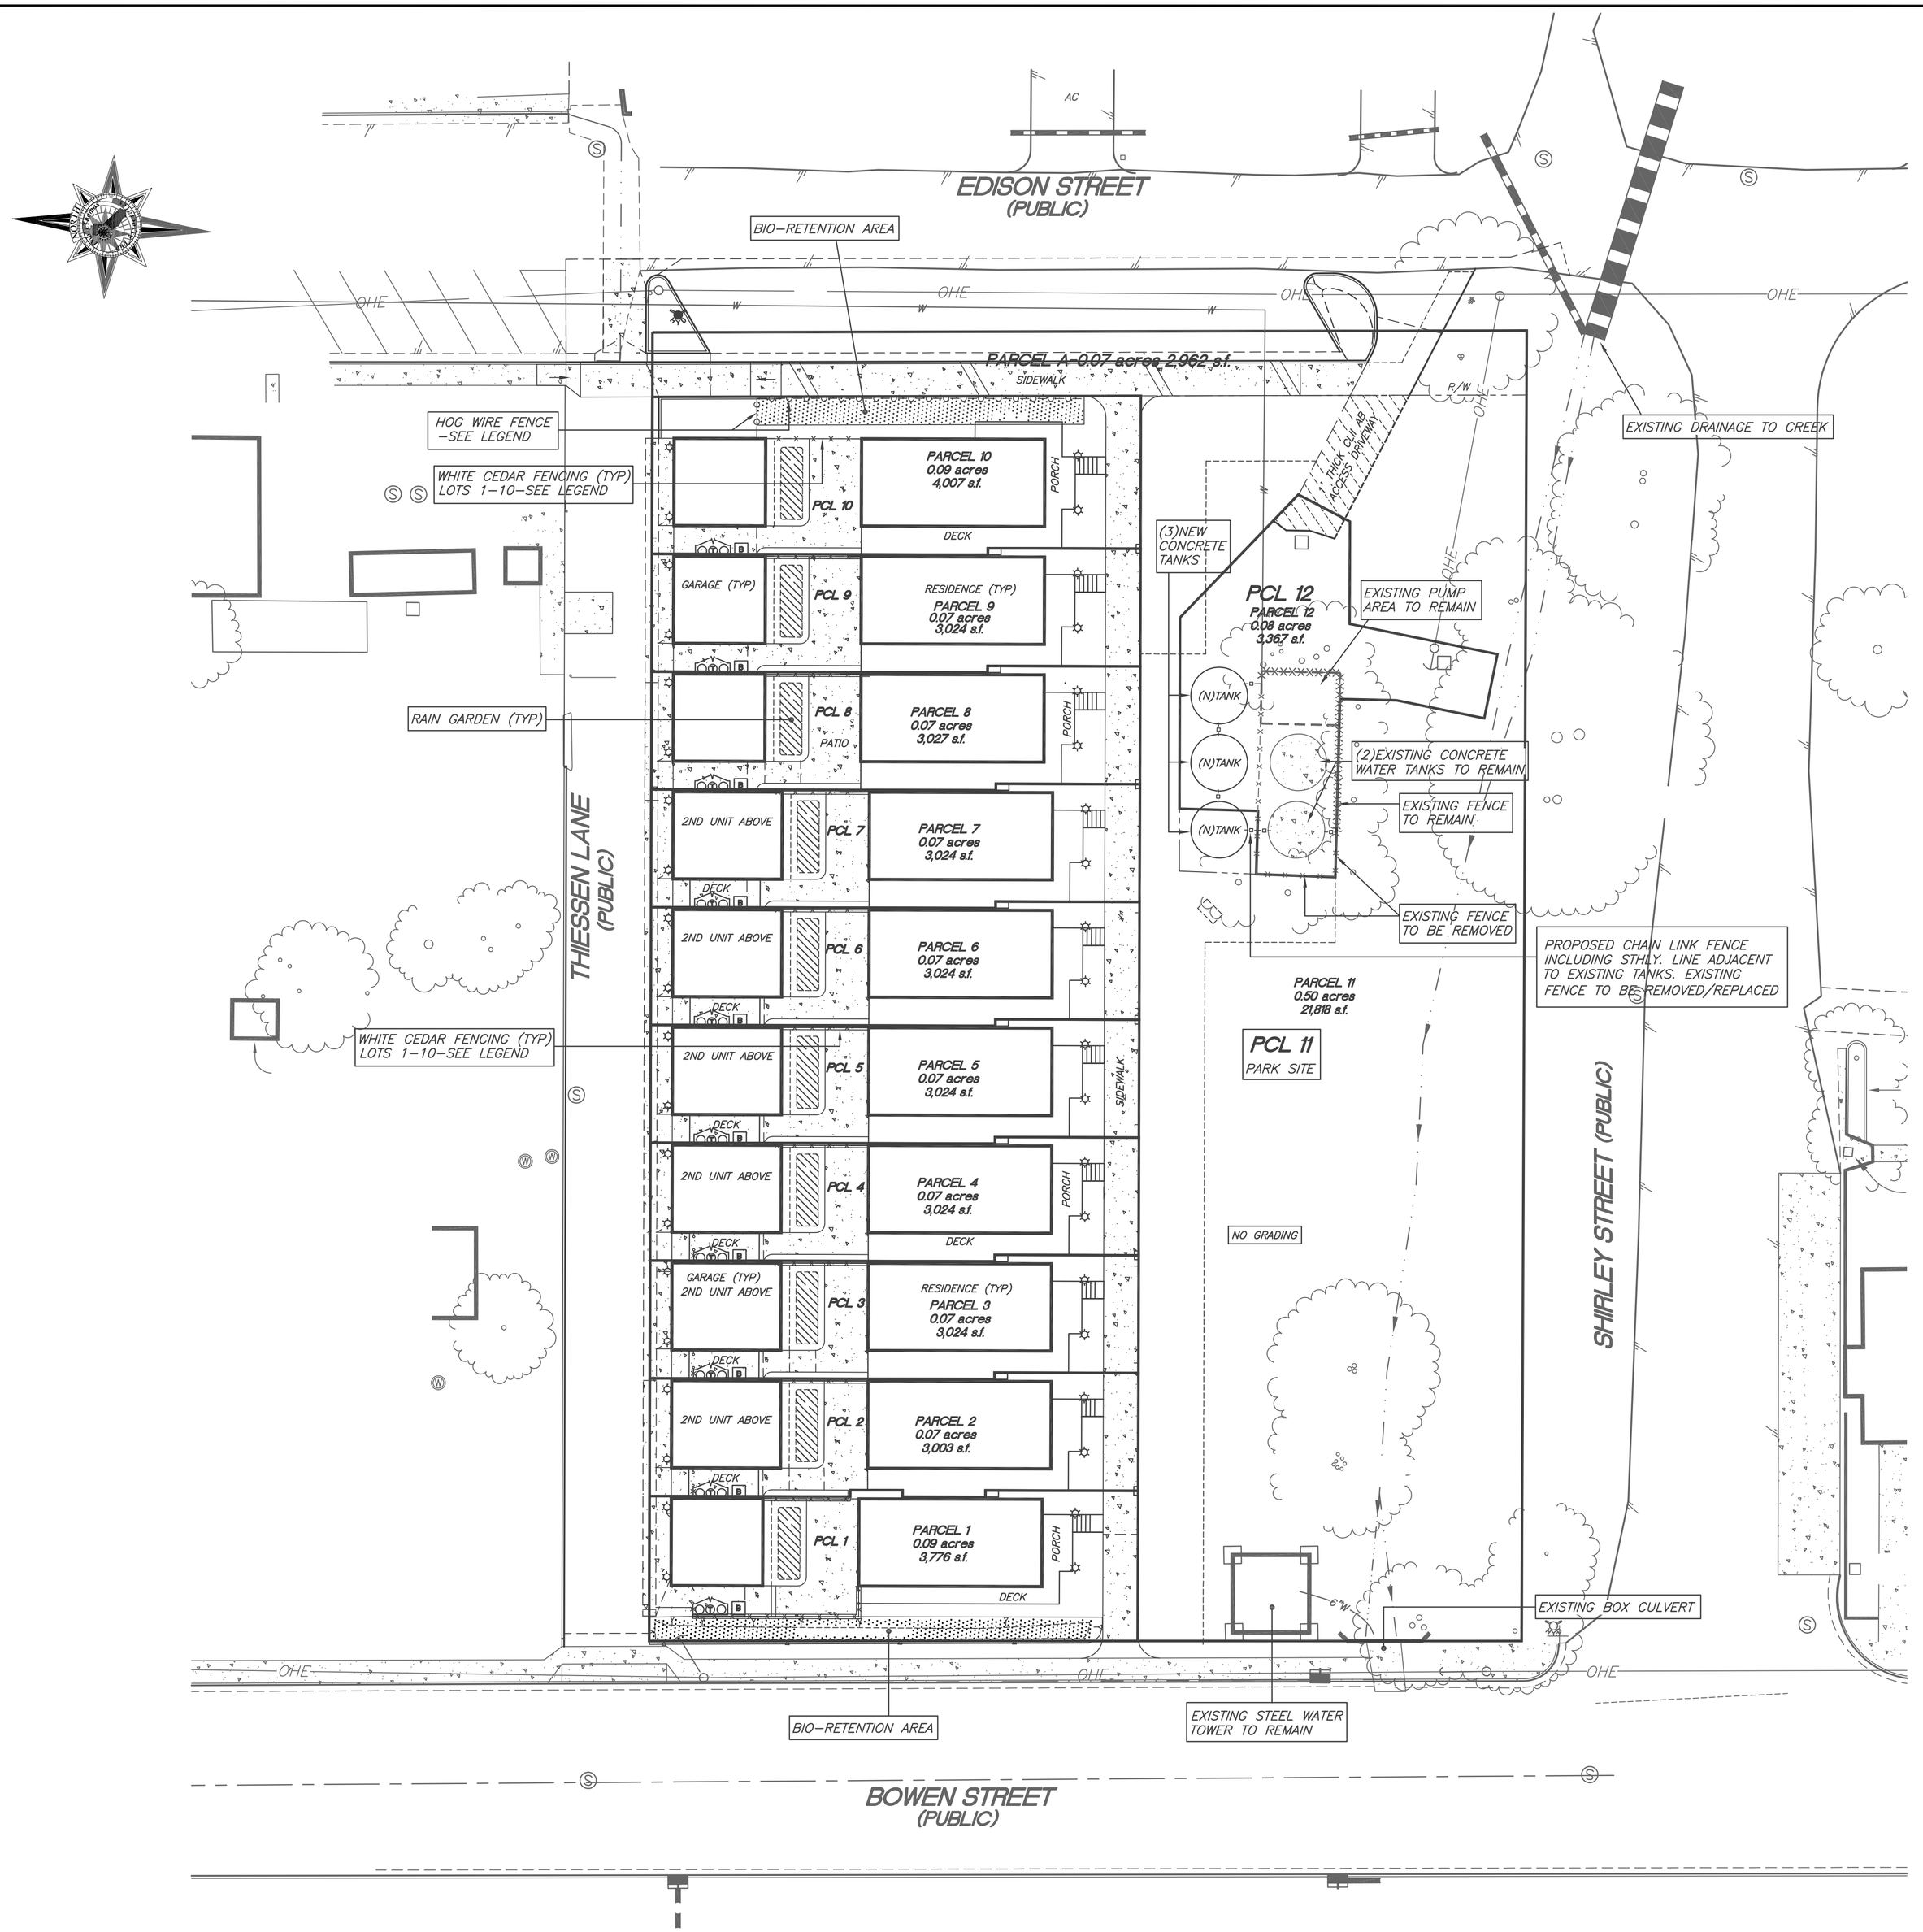

LEGEND

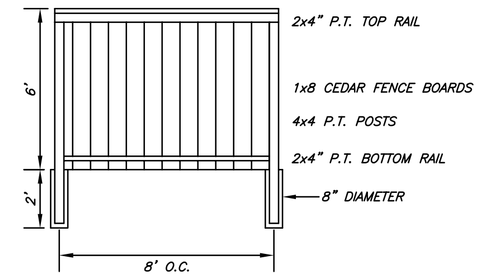

WHITE CEDAR FENCE–PAINTED
NO SCALE

FENCE NOTES

1) ANY FENCE EXCEEDING 6' IN HEIGHT (ABOVE GROUND, INCLUDING LATTICE) REQUIRES A SEPARATE BUILDING PERMIT FROM THE SONOMA COUNTY PERMIT & RESOURCE MANAGEMENT DEPARTMENT.

2) A) RETAINING WALLS EXCEEDING 4' IN HEIGHT (INCLUDING FOUNDATION) REQUIRE A SEPARATE BUILDING PERMIT FROM SONOMA COUNTY PERMIT & RESOURCE MANAGEMENT DEPARTMENT.

B) RETAINING WALLS OF ANY HEIGHT IN COMBINATION WITH FENCES REQUIRE A SEPARATE BUILDING PERMIT FROM THE SONOMA COUNTY PERMIT & RESOURCE MANAGEMENT DEPARTMENT.

–x–x–x–x–x–x–x–x–x–x–x–x– EXISTING FENCE TO BE REMOVED

xxxxxxxxxxxxxxxxxxxxxxxxxxxx EXISTING CHAIN LINK TO REMAIN

—X—X—X— 5' HIGH WHITE CEDAR FENCE LOT 1
6' HIGH WHITE CEDAR FENCE LOTS 2–10

—O—O—O—O—O—O—O—O— 4.2" HIGH HOG WIRE FENCE

—□—□—□—□—□—□—□—□— 6' HIGH BLACK CHAIN LINK FENCE

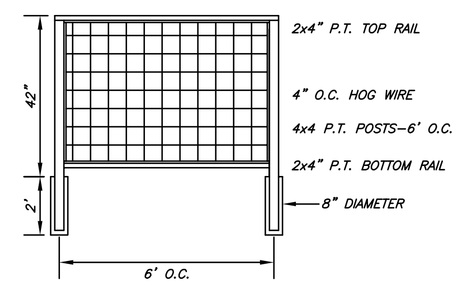

HOG WIRE FENCE
NO SCALE

INITIAL DRAWING DATE: NOVEMBER, 2017

No.	DATE	DESCRIPTION	BY	APPROVED

GRAPHIC SCALE (IN FEET) 1 inch = 20ft.

PREPARED FOR:
ORRIN & TERRI THIESSEN
12001 GREEN VALLEY ROAD
SEBASTOPOL, CA. 95472
707 823 0292

PROJECT DESCRIPTION:
GREEN VALLEY VILLAGE
3001 BOWEN, 3000 & 3050 EDISON
GRATON, CA.
APN 130-151-005, 006, 007

SHEET DESCRIPTION:
SITE PLAN

Prepared under the supervision of:

Bradley Thomas, PLS 5520

Date

DobleThomas & Associates, Inc.
44 B Mill Street
HEALDSBURG, CA 95448
Ph. (707) 433-6792
Fax (707) 433-6752
www.DobleThomas.com
Branch office located in Ukiah

BRADLEY A. THOMAS No. 5520 LAND SURVEYOR PROFESSIONAL Date 30-2017 STATE OF CALIFORNIA

DobleThomas & Associates, Inc.

LAND SURVEYING
CIVIL ENGINEERING
AERIAL MAPPING

SCALE:	1"=20'
DRAWN BY:	GK
CHECKED BY:	BAT
FILE No.:	2015-011
SHEET No.	OF
1	X

© 2014, DOBLETHOMAS & ASSOCIATES, INC.